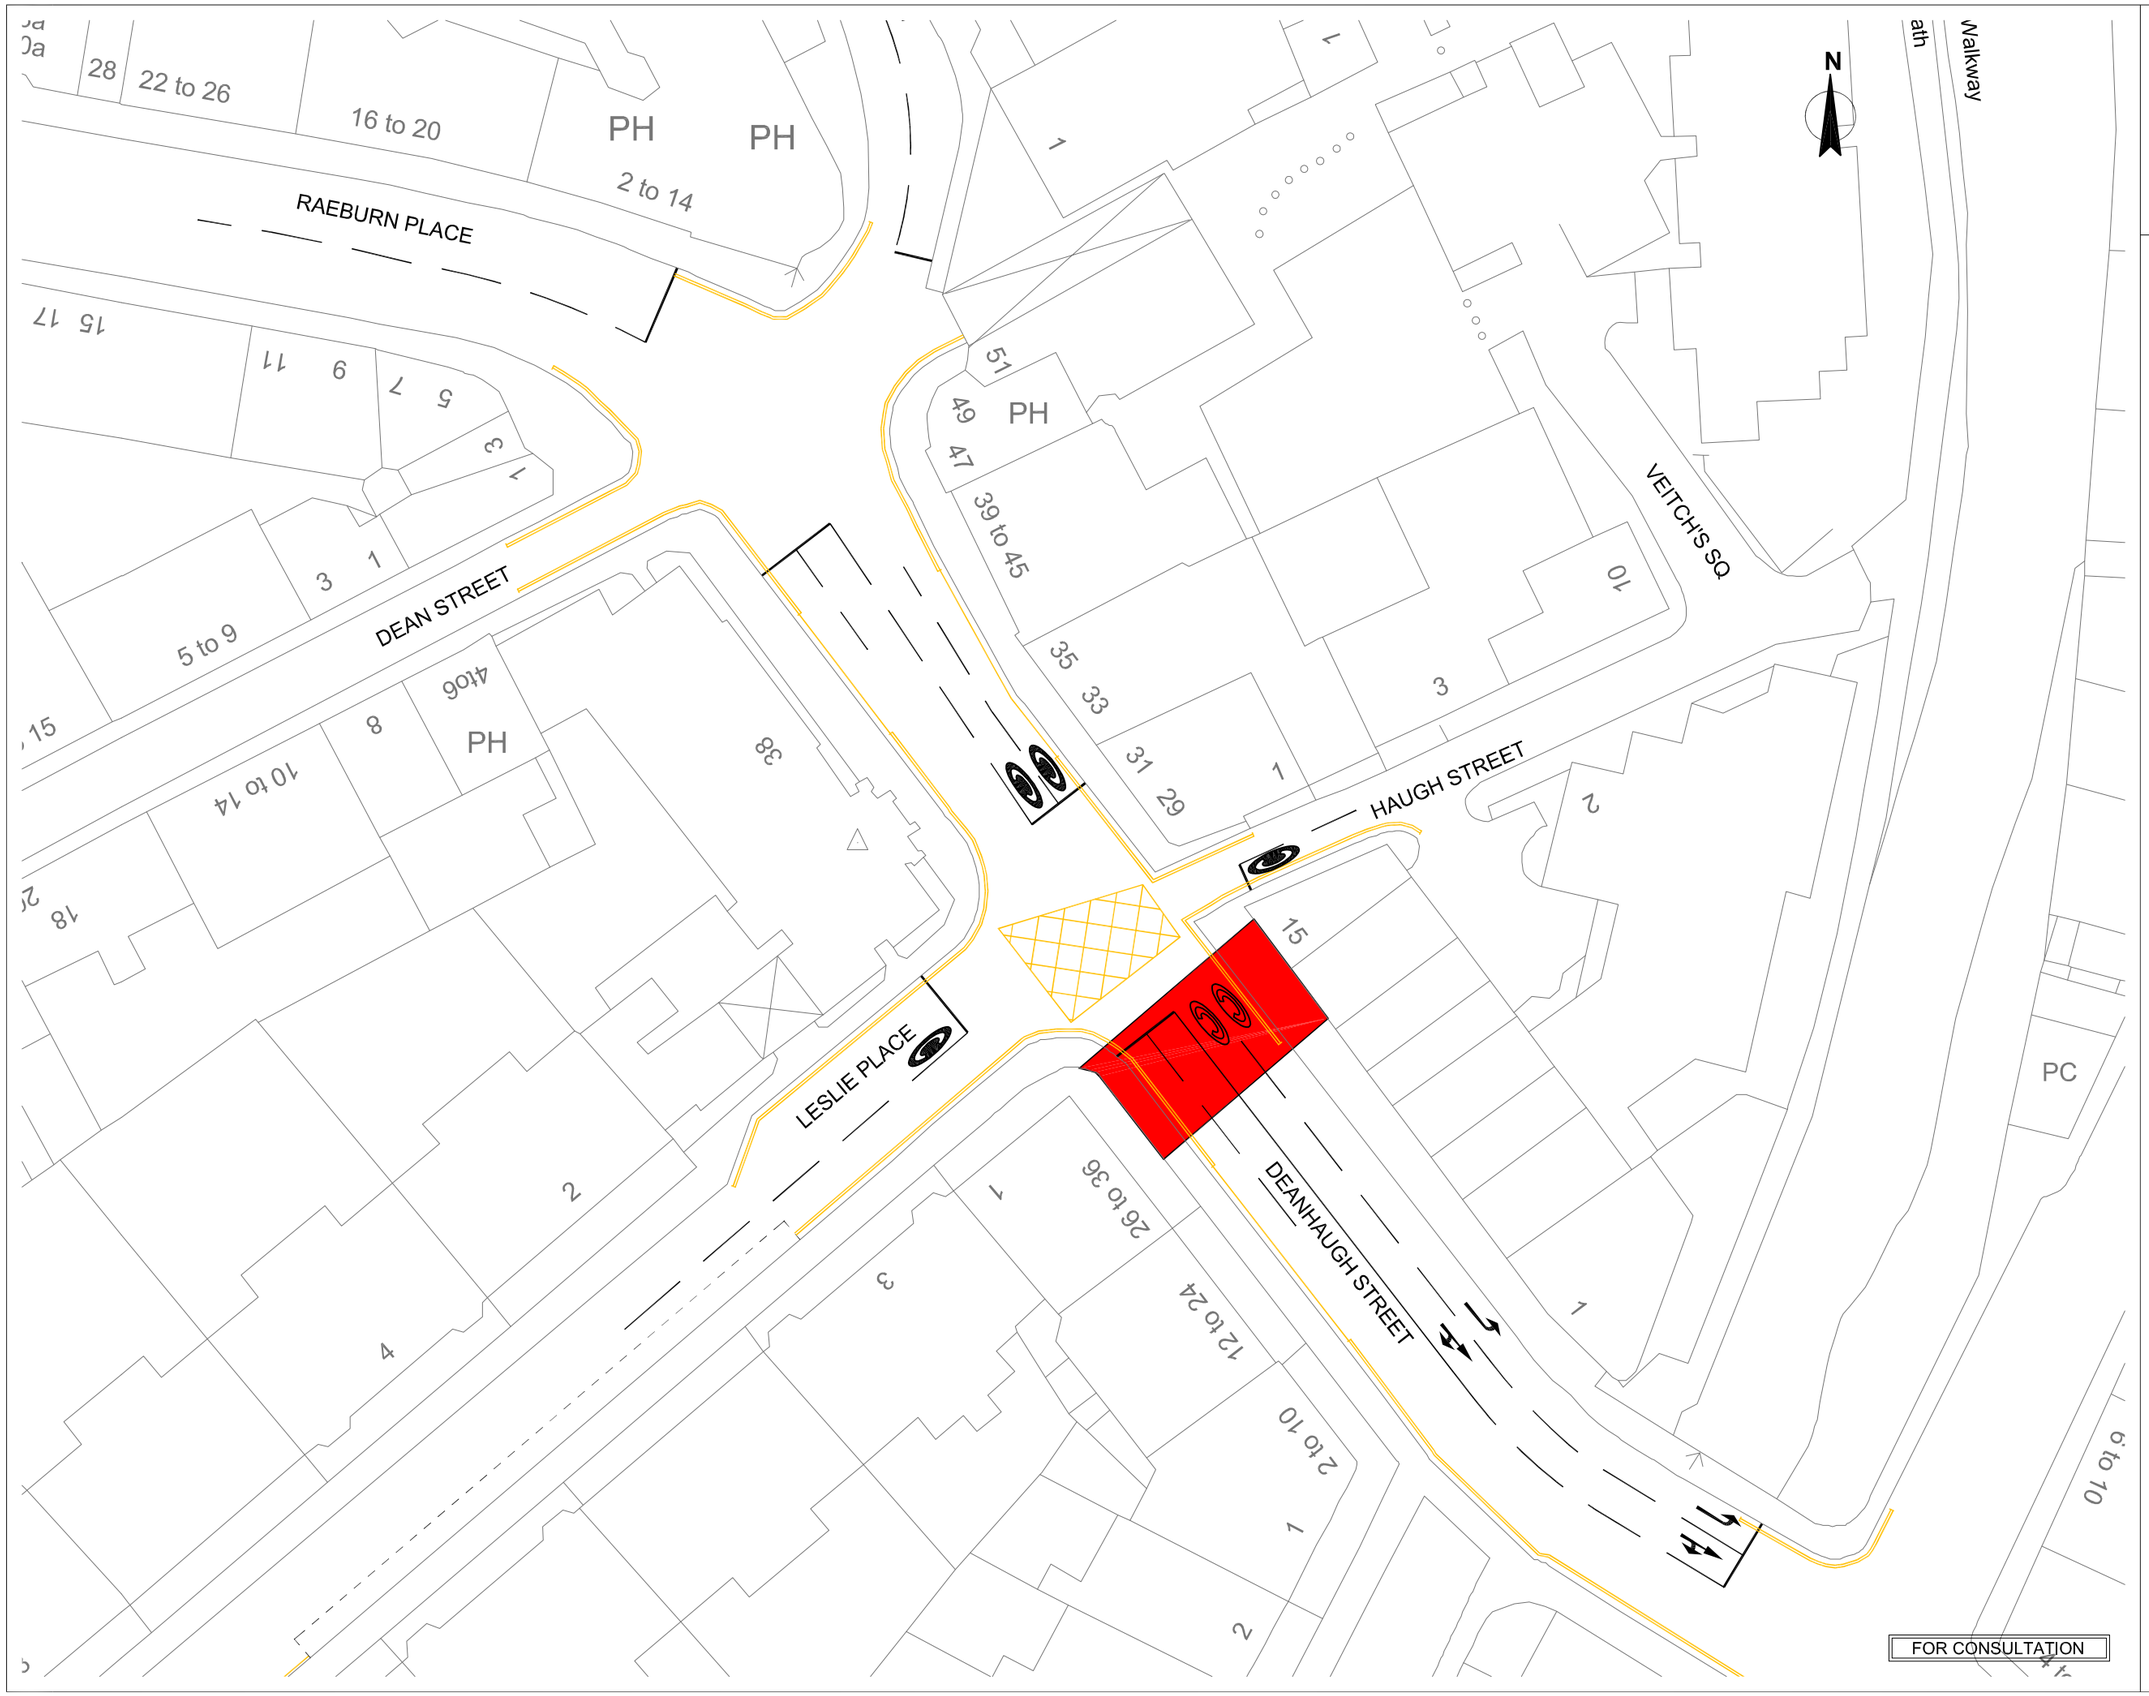

Notes:

OS mapping reproduced with the permission of City of Edinburgh Council, City Development for use New Transport Initiative, Technical & Transportation, Consultancy Advisory Services. OS Licence No. LA09027L.

Rev	By	Chkd	Apprvd	Date	Description
A	JMC	IH	BAJ	SEPT 03	Road Markings Amended

Client

TRANSPORT INITIATIVES EDINBURGH

Halcrow Group Limited
16 Abercromby Place, Edinburgh, EH3 6LB
Tel +44 (0)131 272 3300 Fax +44 (0)131 272 3301

www.halcrow.com

Halcrow

Project

NEW TRANSPORT INITIATIVE
Technical & Transportation
Consultancy Advisory Services

Drawing

Site I-30
Deanhaugh Street
Charging Order Plan

Drawn by: JMC	Date: AUG 03
Checked by: RS	Date: AUG 03
Approved by: BAJ	Date: AUG 03

Drawing No.	Revision
CUEADP/900/CO/I-30	A

Drawing Scale: 1:500 at A3

Drawing file path & name: Y:\Drawings\Site I-30.dwg
User and Plot Date: